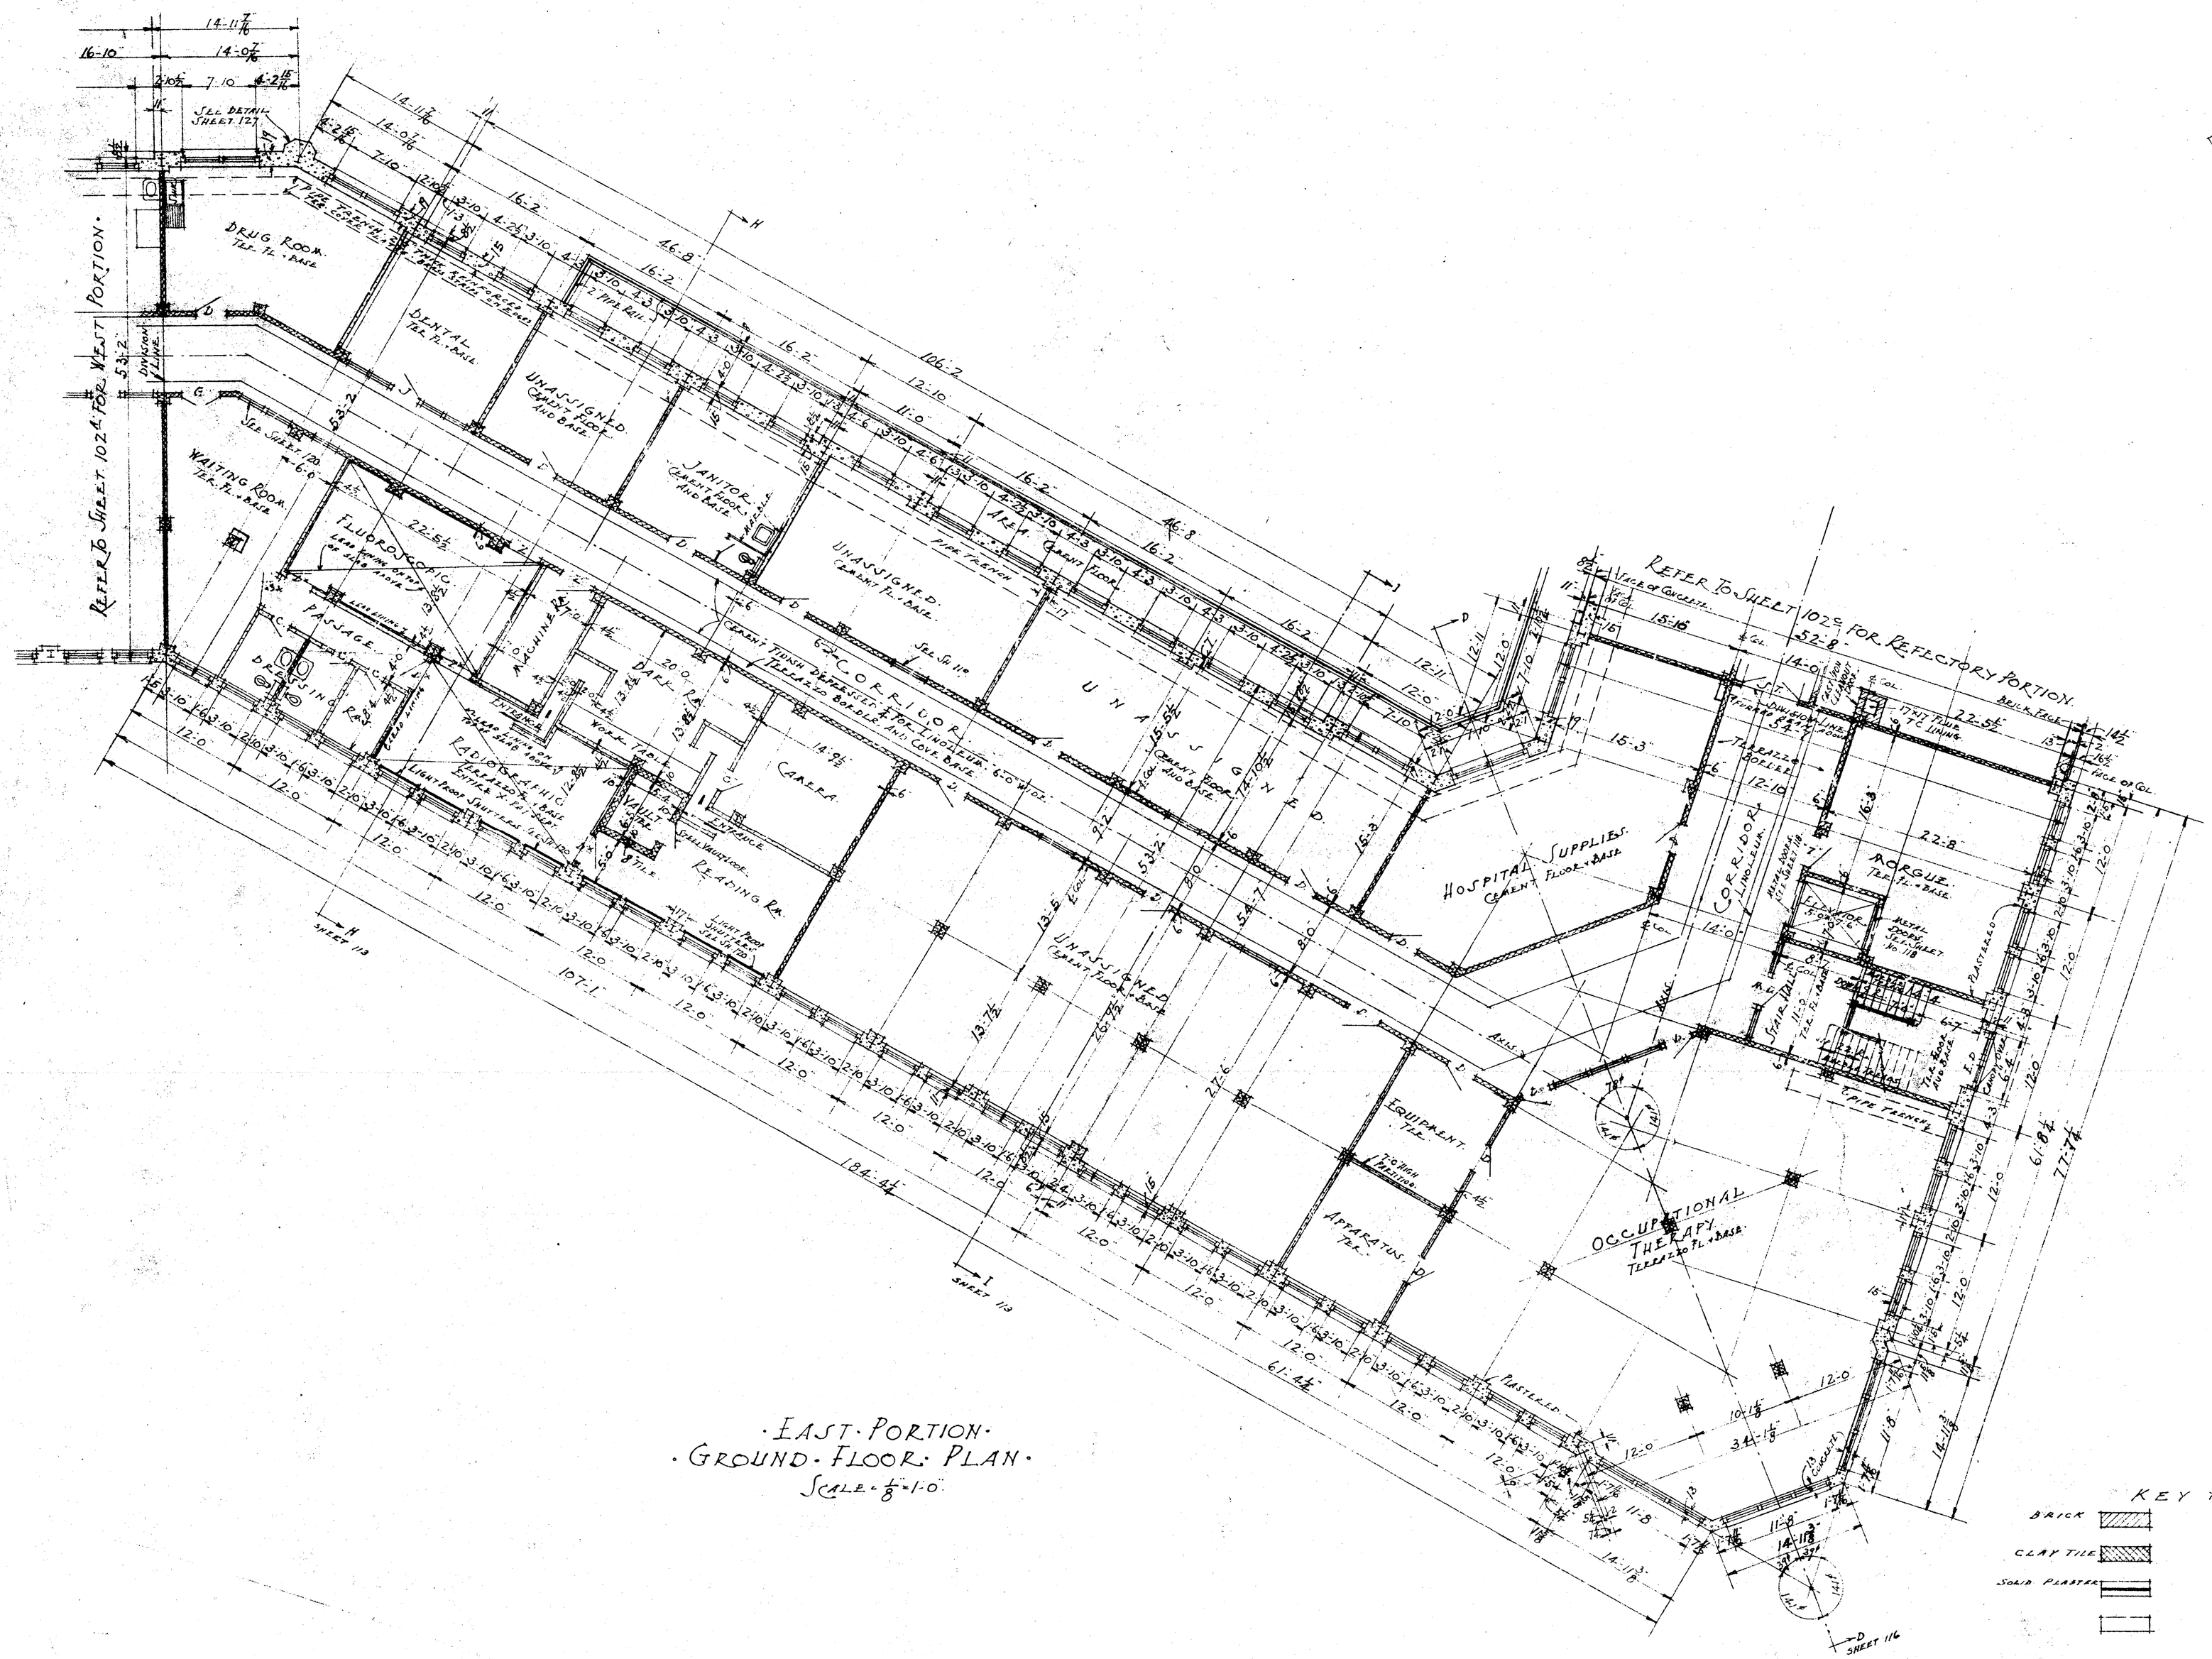
REFER TO SHEET 102a FOR WEST PORTION
REFER TO SHEET 102a FOR REFECTORY PORTION
SEE DETAIL SHEET 122
DRUG ROOM Tile fl. - Base
DENTAL Tile fl. - Base
WAITING ROOM Tile fl. - Base
FLUOROSCOPIC
PASSAGE
DARK ROOM
RADIOGRAPHIC
CAMERA
CORRIDOR Terrazzo Floor and Base
HOSPITAL SUPPLIES Cement Floor and Base
CORRIDOR Linoleum
ROGUE Tile fl. - Base
EQUIPMENT Tile
APPARATUS Tile
OCCUPATIONAL THERAPY Terrazzo fl. and Base
